THIS DRAWING AND SPECIFICATIONS ARE THE PROPERTY OF THE PERFORMANCE WINDOW GROUP. THEY ARE ISSUED IN STRICT CONFIDENCE AND SHALL NOT BE REPRODUCED, COPIED OR USED AS THE BASIS FOR MANUFACTURING WITHOUT WRITTEN PERMISSION.

TYPICAL FRAME LAYOUT

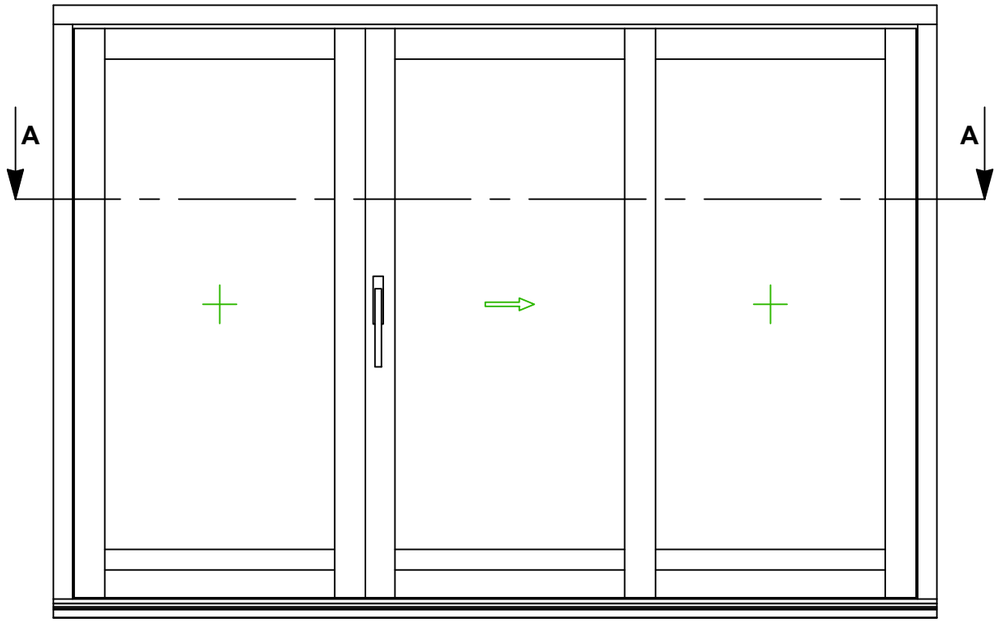

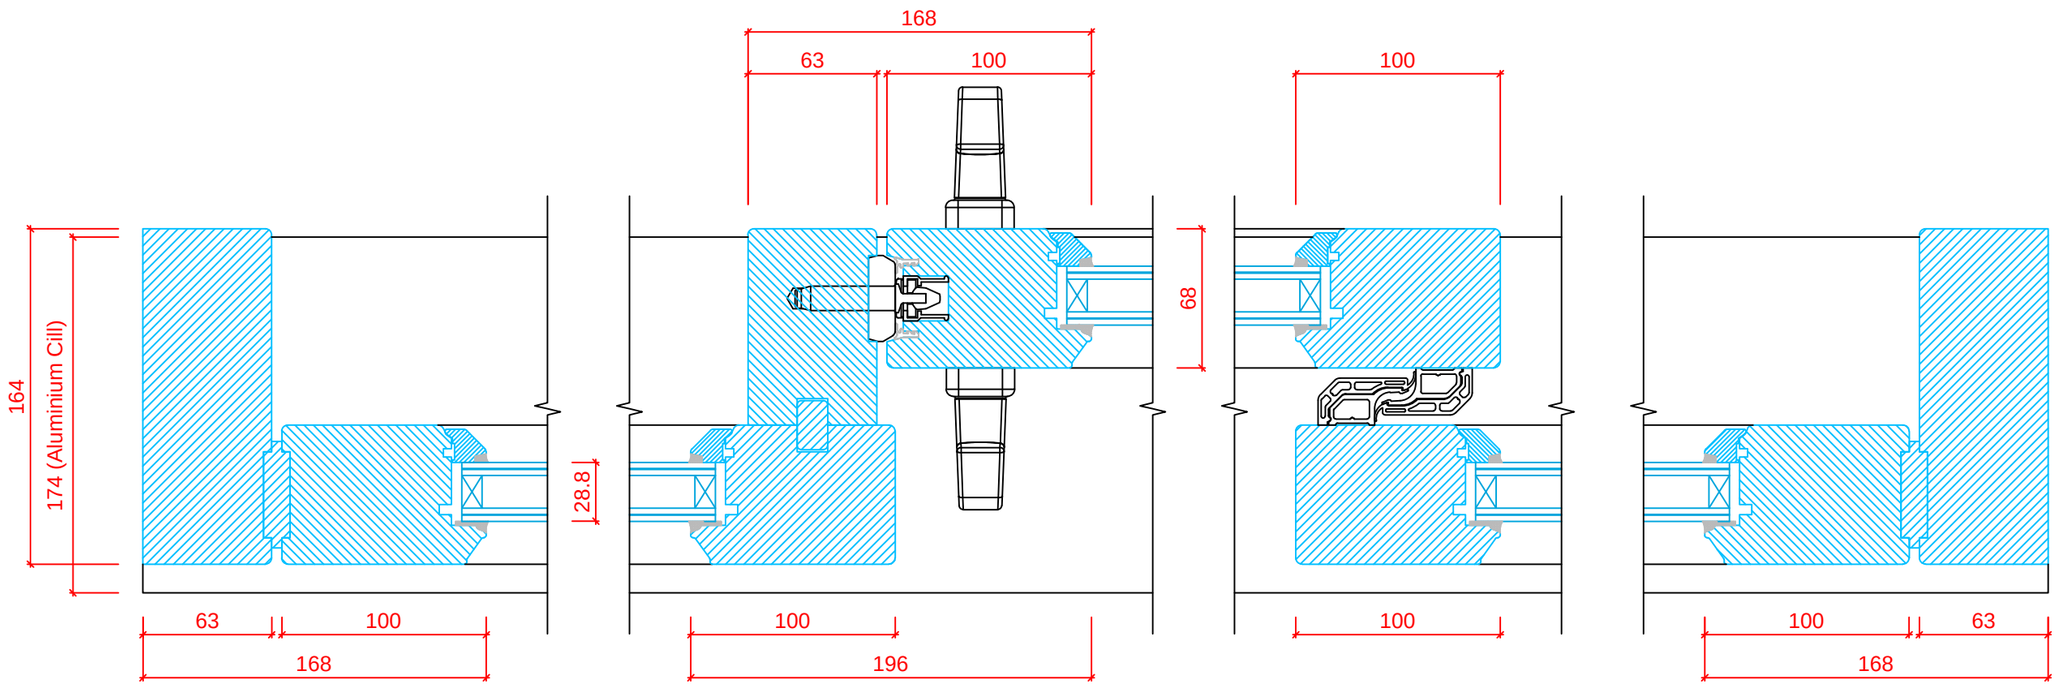

FRAME CROSS SECTION 'A-A'

DALE
HIGH PERFORMANCE
TIMBER WINDOWS & DOORS

TOLERANCES
UNLESS OTHERWISE SPECIFIED

ALL DIMENSIONS IN MM
ALL LINEAR DIMENSIONS ±0.4
ALL ANGLE DIMENSIONS ±0.5°
BREAK ALL SHARP EDGES 0.5

PRODUCT RANGE:
PATIO DOOR (*Bevel*)

TITLE
HORIZONTAL SECTION DETAIL - SCHEME G-2R - JAMBS

Rev B

DRAWN BY:	LH	DATE DRAWN:	23/11/2017	SCALE:	1:2, 1:20

ALL MEASUREMENTS ARE FINISHED DIMENSIONS IN MM.

DO NOT SCALE DRAWING!

Din A3